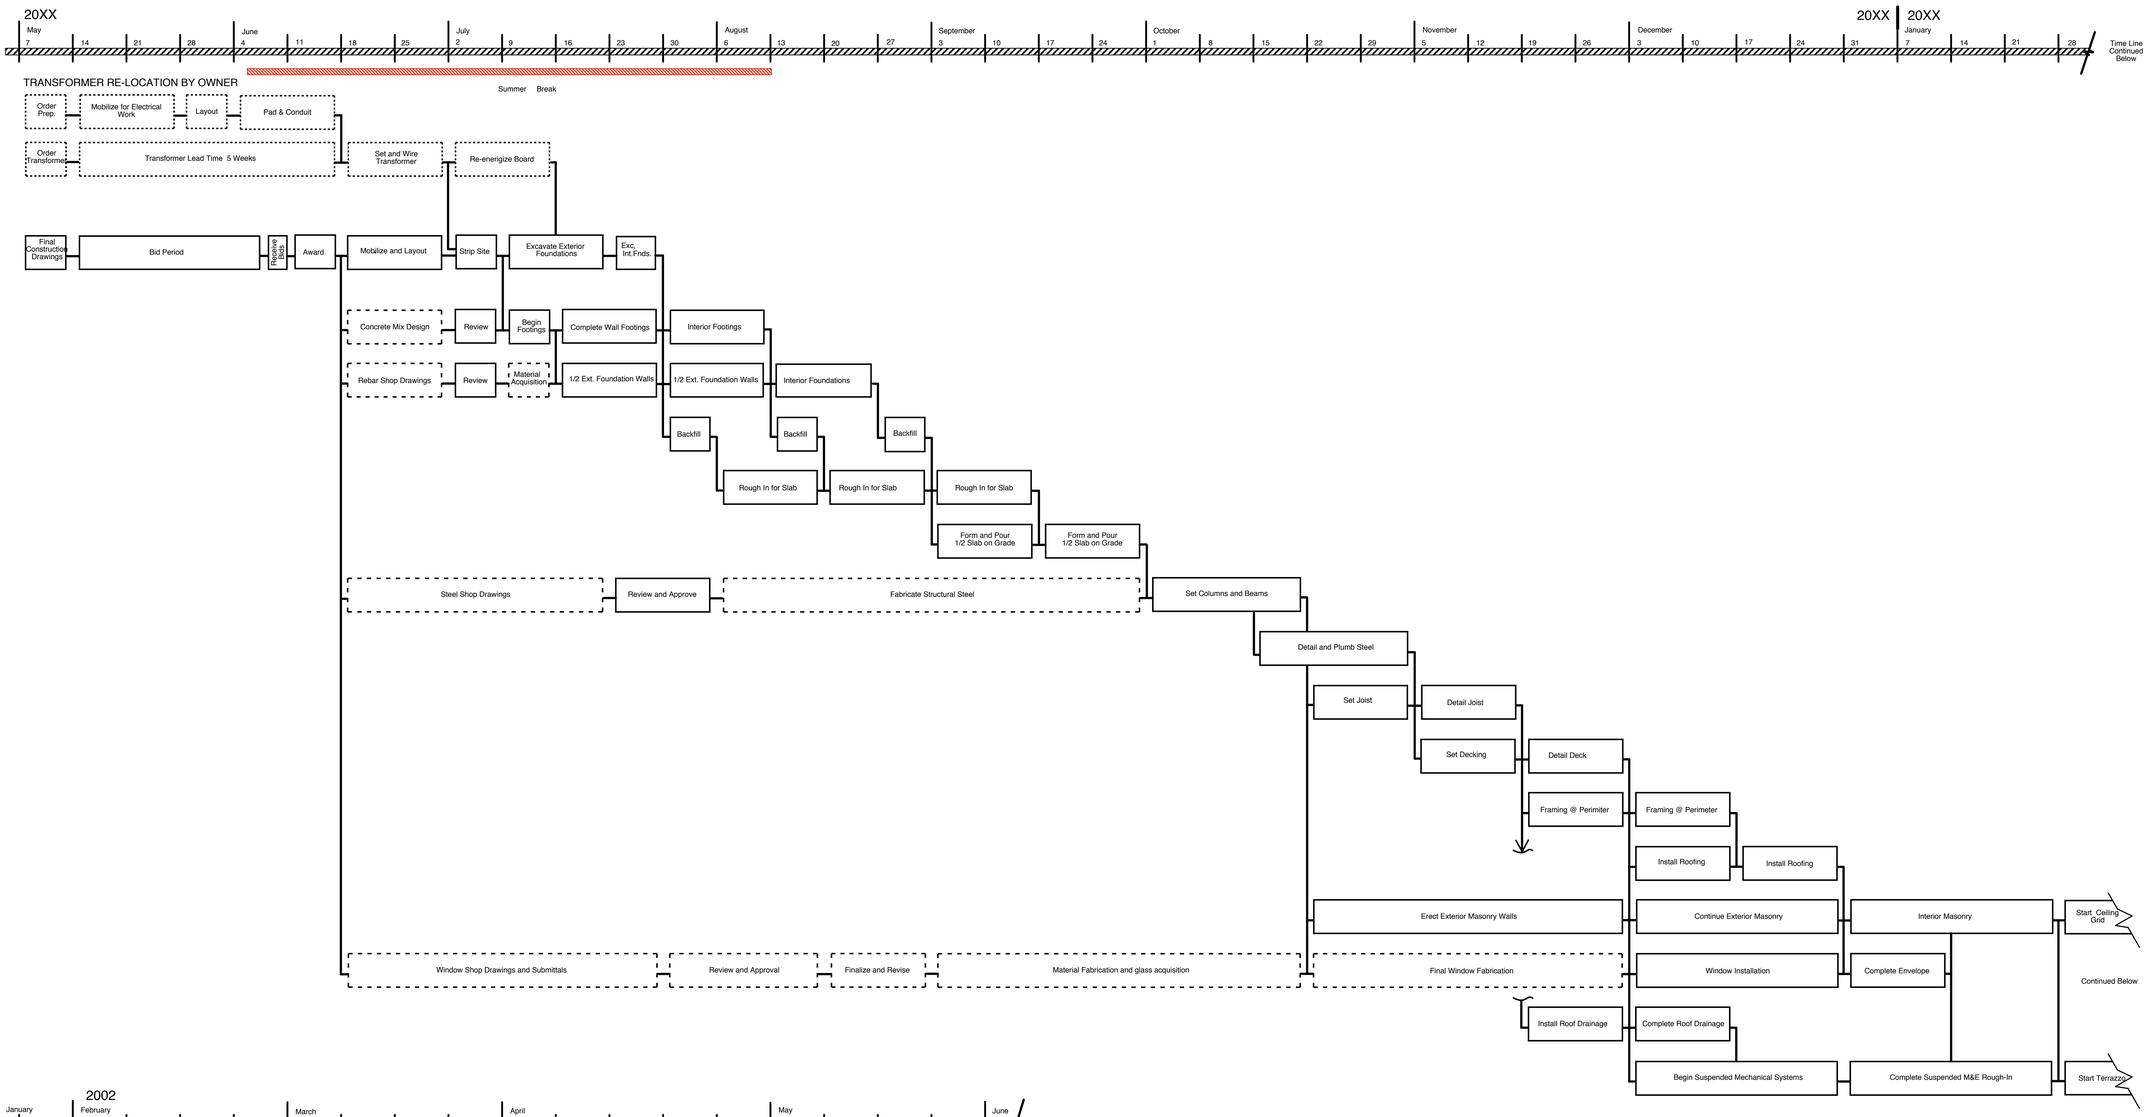

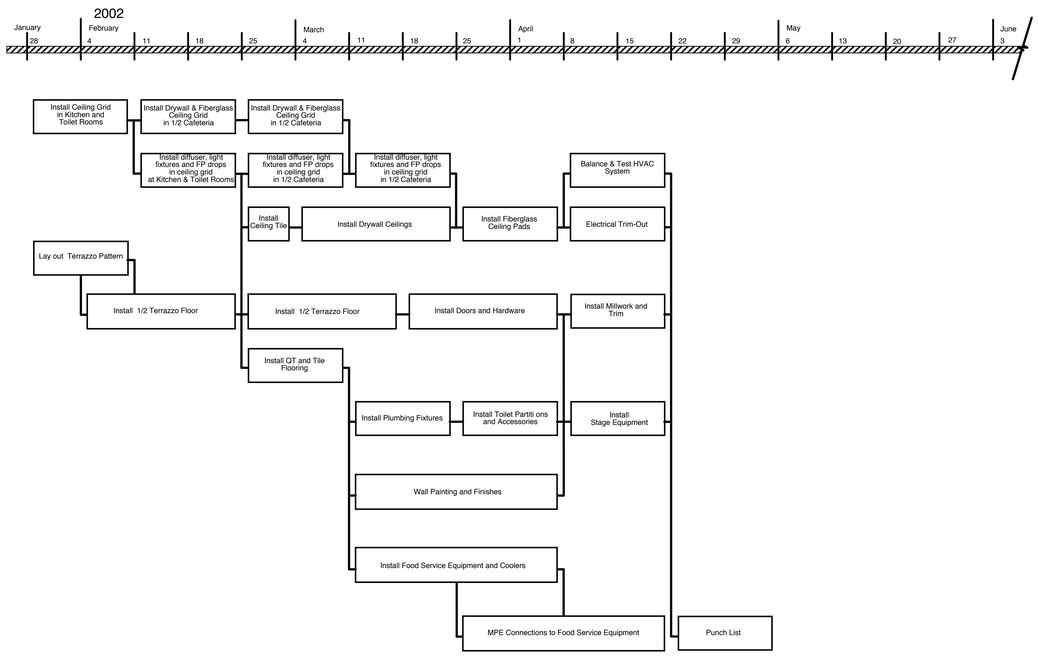

[redacted]

PROJECT

Additions and Renovations to

COMMUNITY HIGH SCHOOL

Community High School
Illinois

SCOPE DOCUMENT

THIS DRAWING INDICATES THE GENERAL SCOPE OF THE PROJECT IN TERMS OF ARCHITECTURAL DESIGN CONCEPT, THE DIMENSIONS OF THE BUILDING, THE MAJOR ARCHITECTURAL ELEMENTS AND THE TYPE OF STRUCTURAL, MECHANICAL, AND ELECTRICAL SYSTEMS. AS SCOPE DOCUMENTS, THE DRAWINGS DO NOT NECESSARILY INDICATE OR DESCRIBE ALL WORK REQUIRED FOR FULL PERFORMANCE AND COMPLETION OF THE REQUIREMENTS OF THE CONSTRUCTION DOCUMENTS. ON THE BASIS OF THE GENERAL SCOPE INDICATED OR DESCRIBED, THE CONTRACTOR SHALL FURNISH ALL ITEMS REQUIRED FOR THE PROPER EXECUTION AND COMPLETION OF THE WORK.

REVISIONS

NUMBER	DATE	COMMENTS
C	MAY 15 2001	ISSUED FOR BID & PERMIT
B	APRIL 27, 2001	ISSUED FOR 90% REVIEW
A	APRIL 6, 2001	ISSUED FOR 50% REVIEW

DRAWING TITLE

PRE-BID SCHEDULE

PROJECT NUMBER
2279

SEAL

SCALE
AS NOTED

PHASE
CD

ISSUE DATE
MAY 15, 20XX

SHEET NUMBER
T-1.1

[redacted]

© 2000 STR PARTNERS LLC.